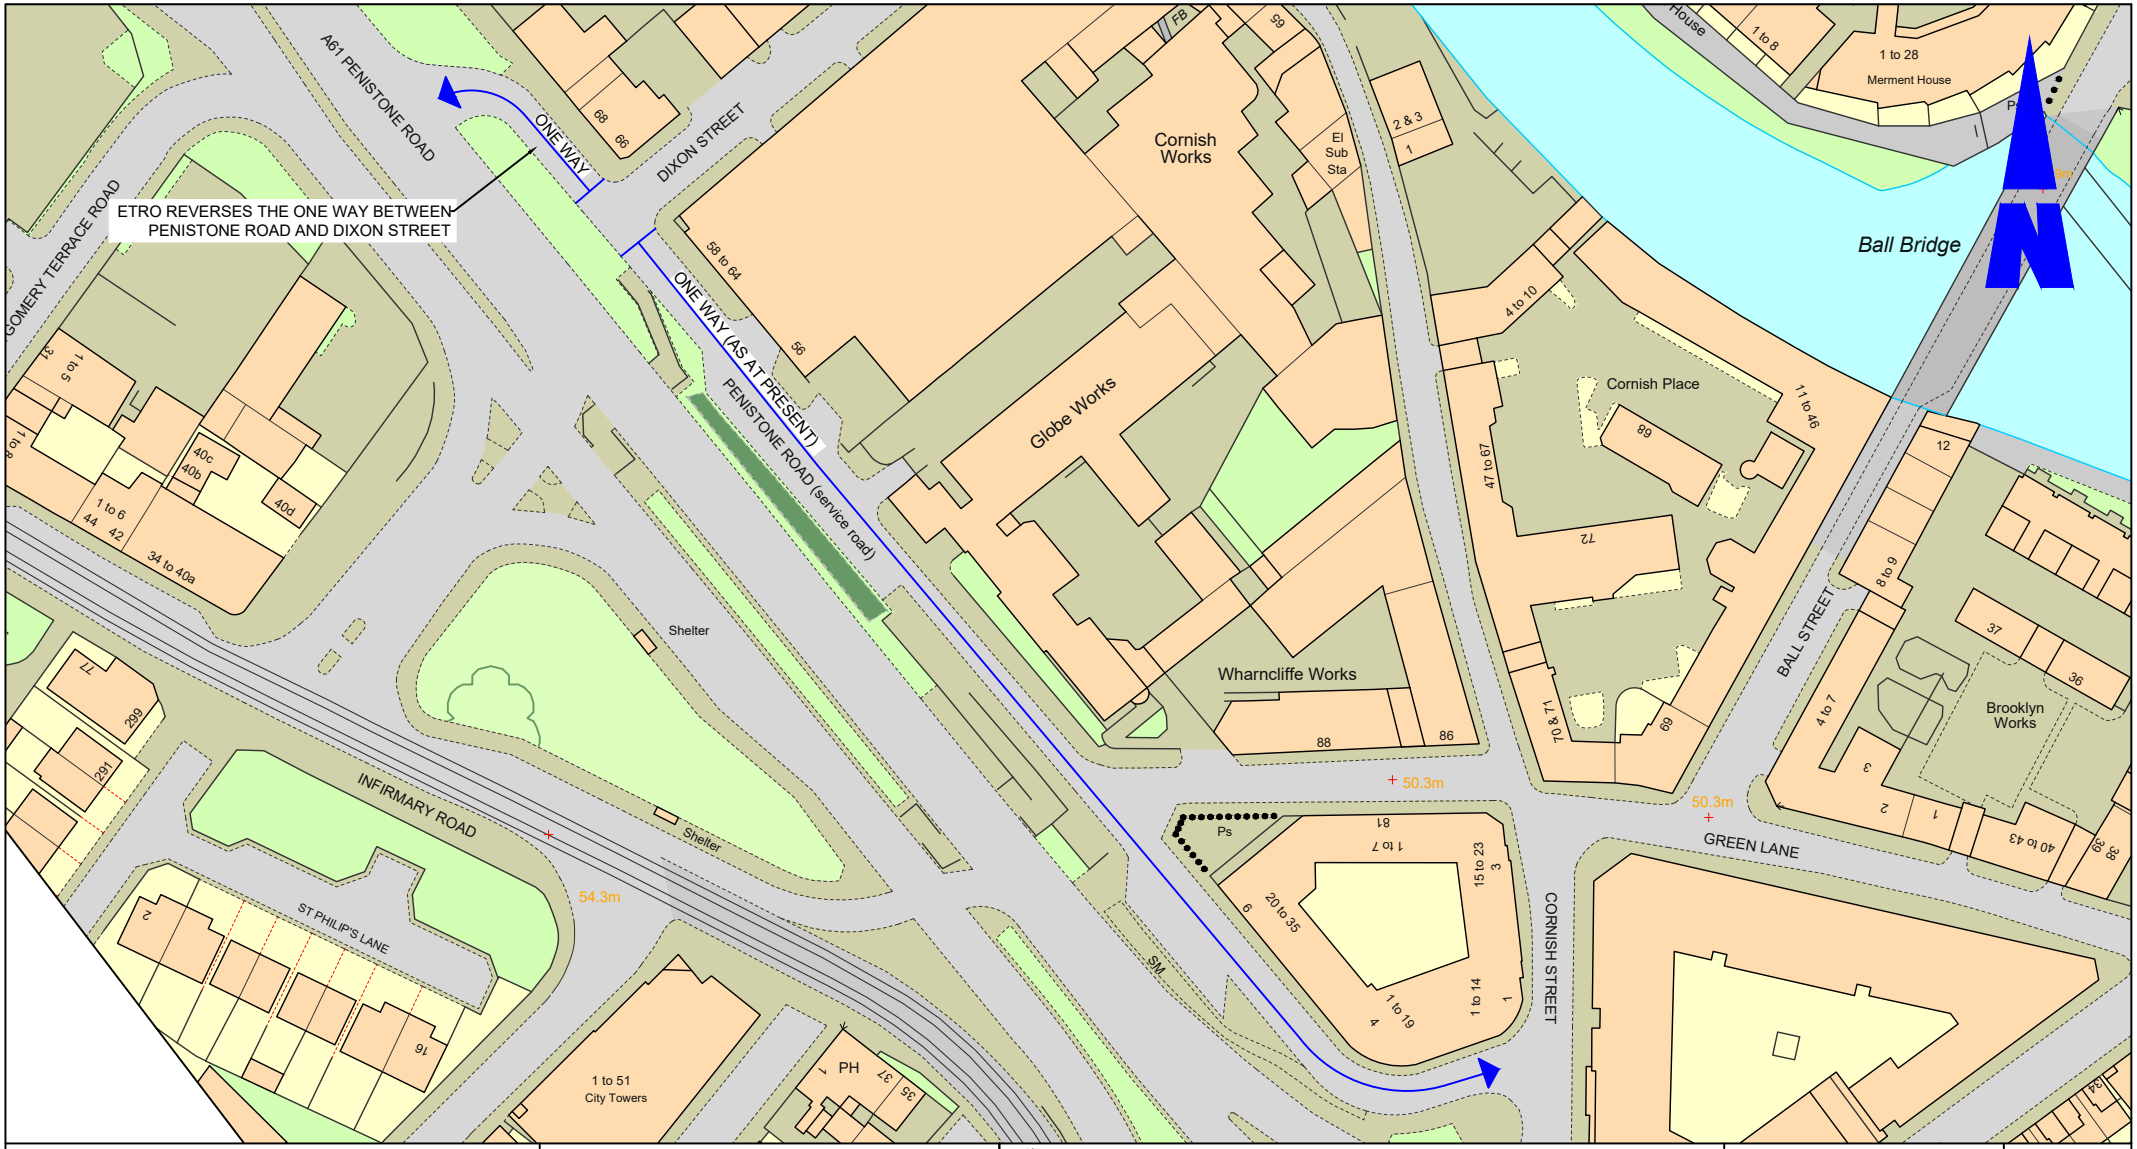

TRANSPORT PROJECTS SERVICE

STRATEGIC TRANSPORT, SUSTAINABILITY & INFRASTRUCTURE

5th FLOOR, HOWDEN HOUSE
1, UNION STREET, SHEFFIELD, S1 2SH

E-mail Scheme.Design@Sheffield.gov.uk
Tom Finnegan-Smith - Head of Service

A Service Area of Place
Sheffield City Council

Do not scale from this drawing

AUTHOR AK 17/07/23

CHECKED RB 17/7/23

Client: SHEFFIELD CITY COUNCIL

Scheme: Penistone Road

Drawing Title: Penistone Road (SERVICE ROAD) ETRO
ONE WAY STREETS FOR MOTORISED VEHICLES

Drawing No. 2099-ETRO-GA2

Scale: NTS

A4

0 Millimetres 30

Date

DESIGN & ASSURANCE

CAD FILE NAME: